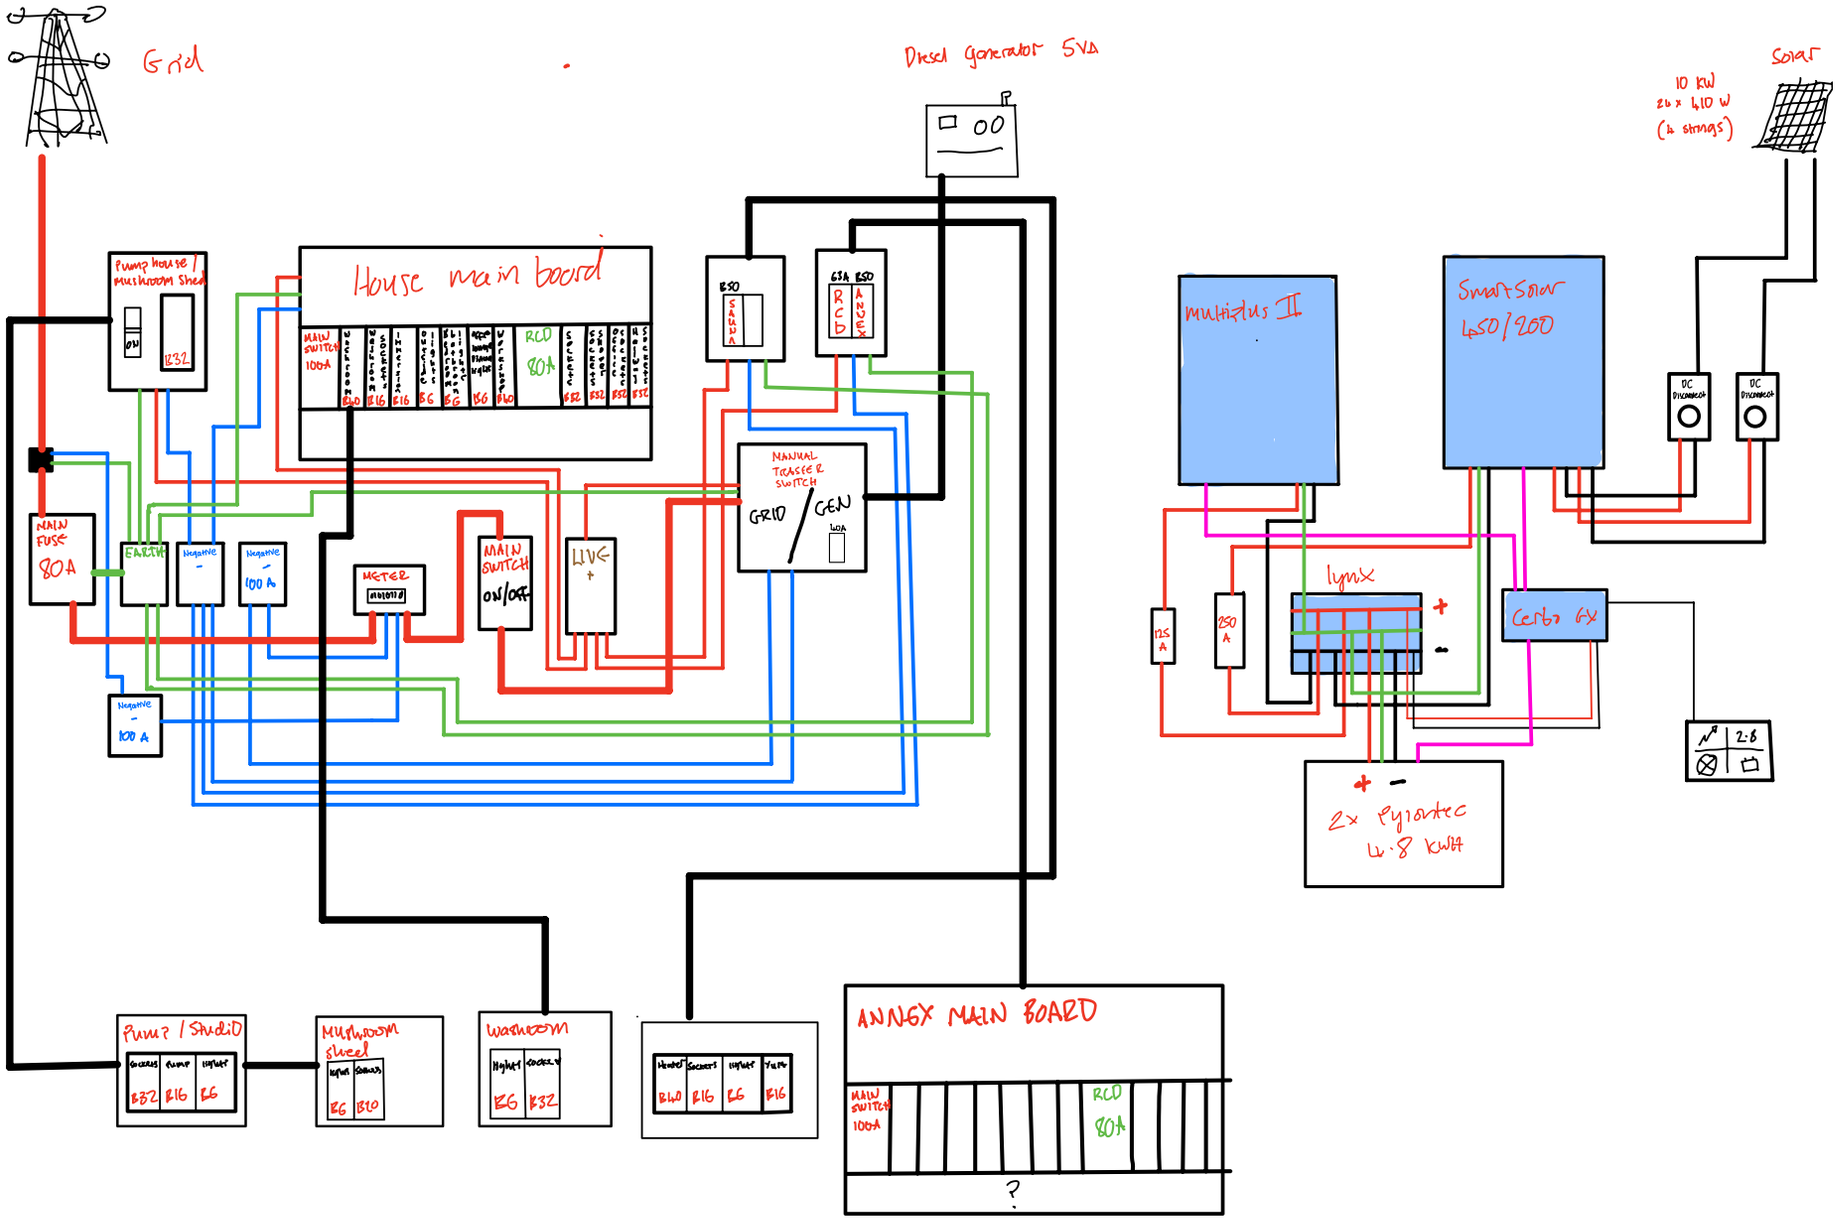
Grid
Diesel generator 5VA
Solar
10 kW
24 x 410 W
(4 strings)
House main board
Pump house / mushroom Shed
B32
MAIN SWITCH 100A
RCD 80A
B50
SAUNA
GSA B50
RCD
ANNEX
MAIN FUSE 80A
EARTH
Negative
100 A
METER
MAIN SWITCH ON/OFF
LIVE +
MANUAL TRASFER SWITCH
GRID / GEN
40A
Multiplus II
Smartsolar 450/200
VE.Direct
lynx
Cerbo GX
125 A
250 A
2x Pylontech 14.8 kWh
Pump / Studio
B32
B16
B6
Mushroom shed
B6
B10
Washroom
B6
B32
B20
B16
B6
B16
ANNEX MAIN BOARD
MAIN SWITCH 100A
RCD 80A
?